Name of Work: Improvements to Roads and Drains at Vyshanavi Layout in Ward No. 11, (Kuvempunagara).

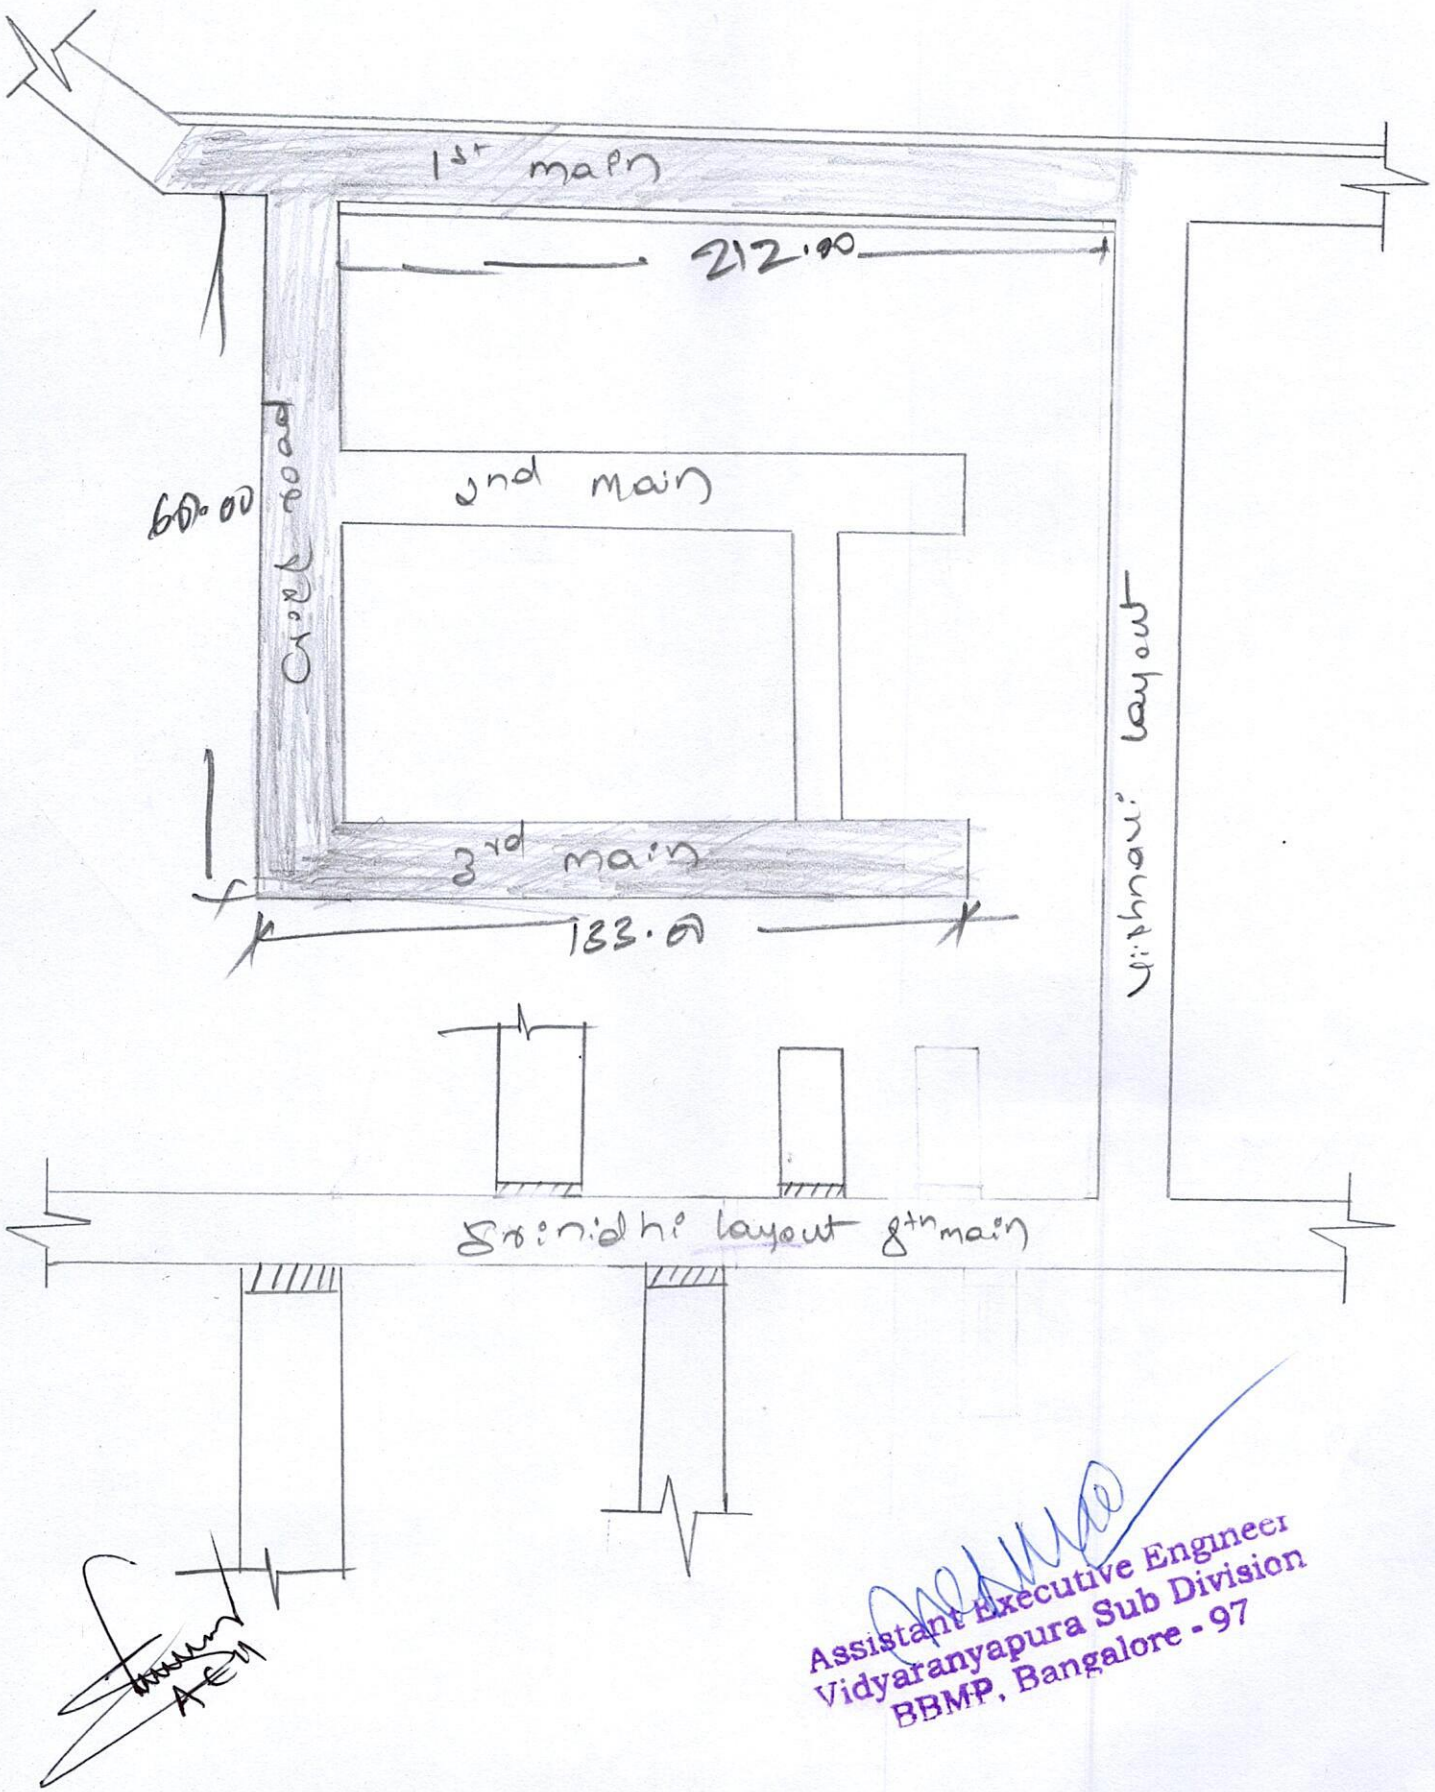

Assistant Executive Engineer
Vidyaranyapura Sub Division
BBMP, Bangalore - 97